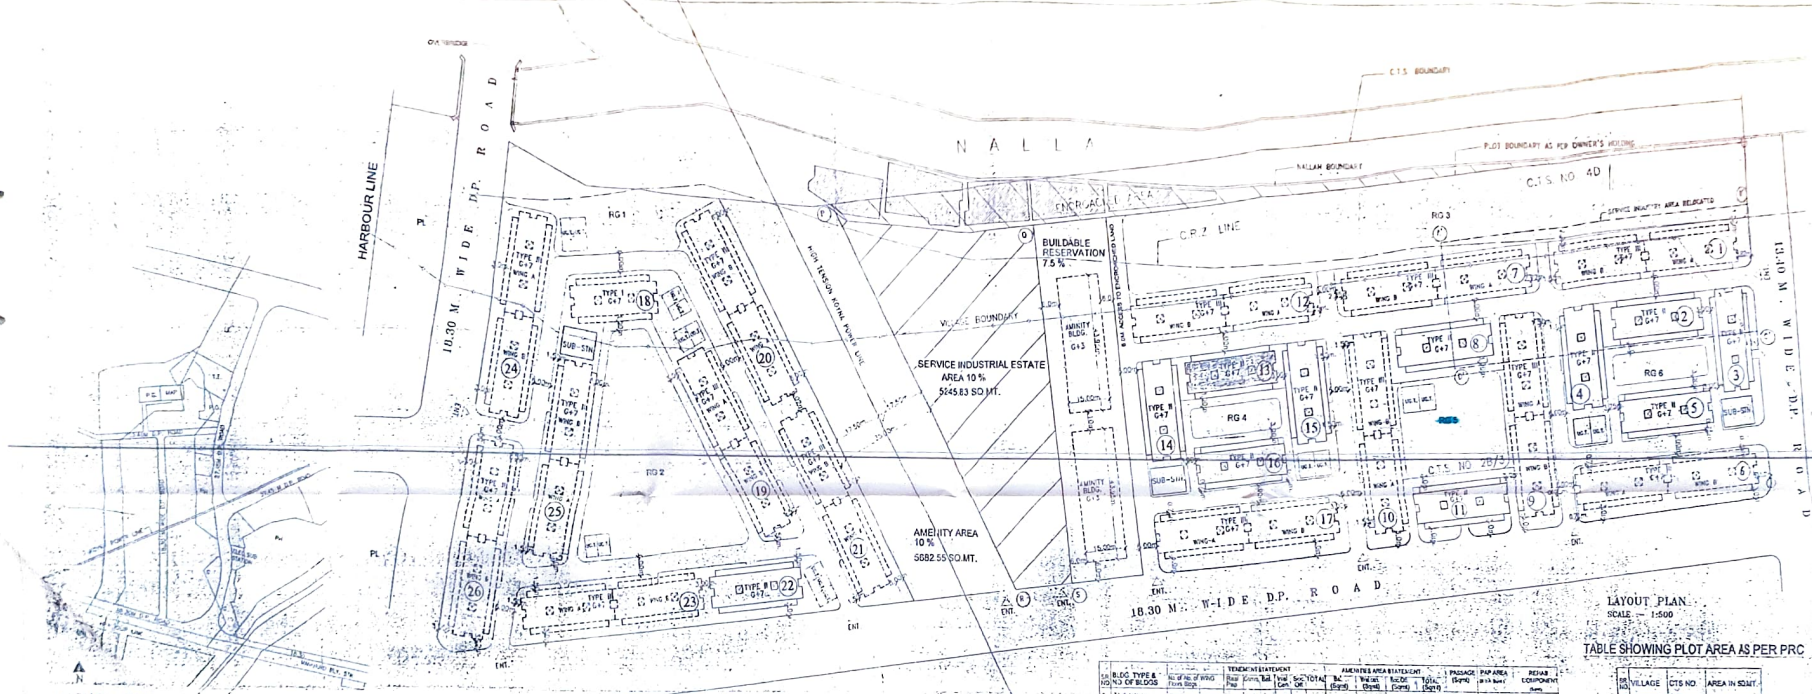

LOCATION PLAN

BLOCK PLAN
SCALE :- 1:500

SECTOR 'B'
PROPOSED SR-SCHEME
UNDER SECTION 3.11 ON
SECTOR 'B' BY SRA MAHADA

SR. NO.	BLDG. TYPE & NO. OF BLDGS.		No. of No. of Wing	TENEMENT STATEMENT							AMENITIES AREA STATEMENT				PASSAGE (Sq.m)	PAP AREA (in sq.m)	REHAB COMPONENT (Sq.m)
			Floor Bldg.	Comm.	Res.	Total	Rehab Comp.	Sale Comp.	TOTAL	B.U. (Sq.m)	Parking (Sq.m)	Recreation (Sq.m)	TOTAL (Sq.m)				
1	[illegible]		[illegible]	[illegible]	[illegible]	[illegible]	[illegible]	[illegible]	[illegible]	[illegible]	[illegible]	[illegible]	[illegible]	[illegible]	[illegible]	[illegible]	[illegible]